


Document Path: C:\Users\Sarah.Garvey\Documents\DM Plans\20230327_21006866_PLN_INFO_10.aprx

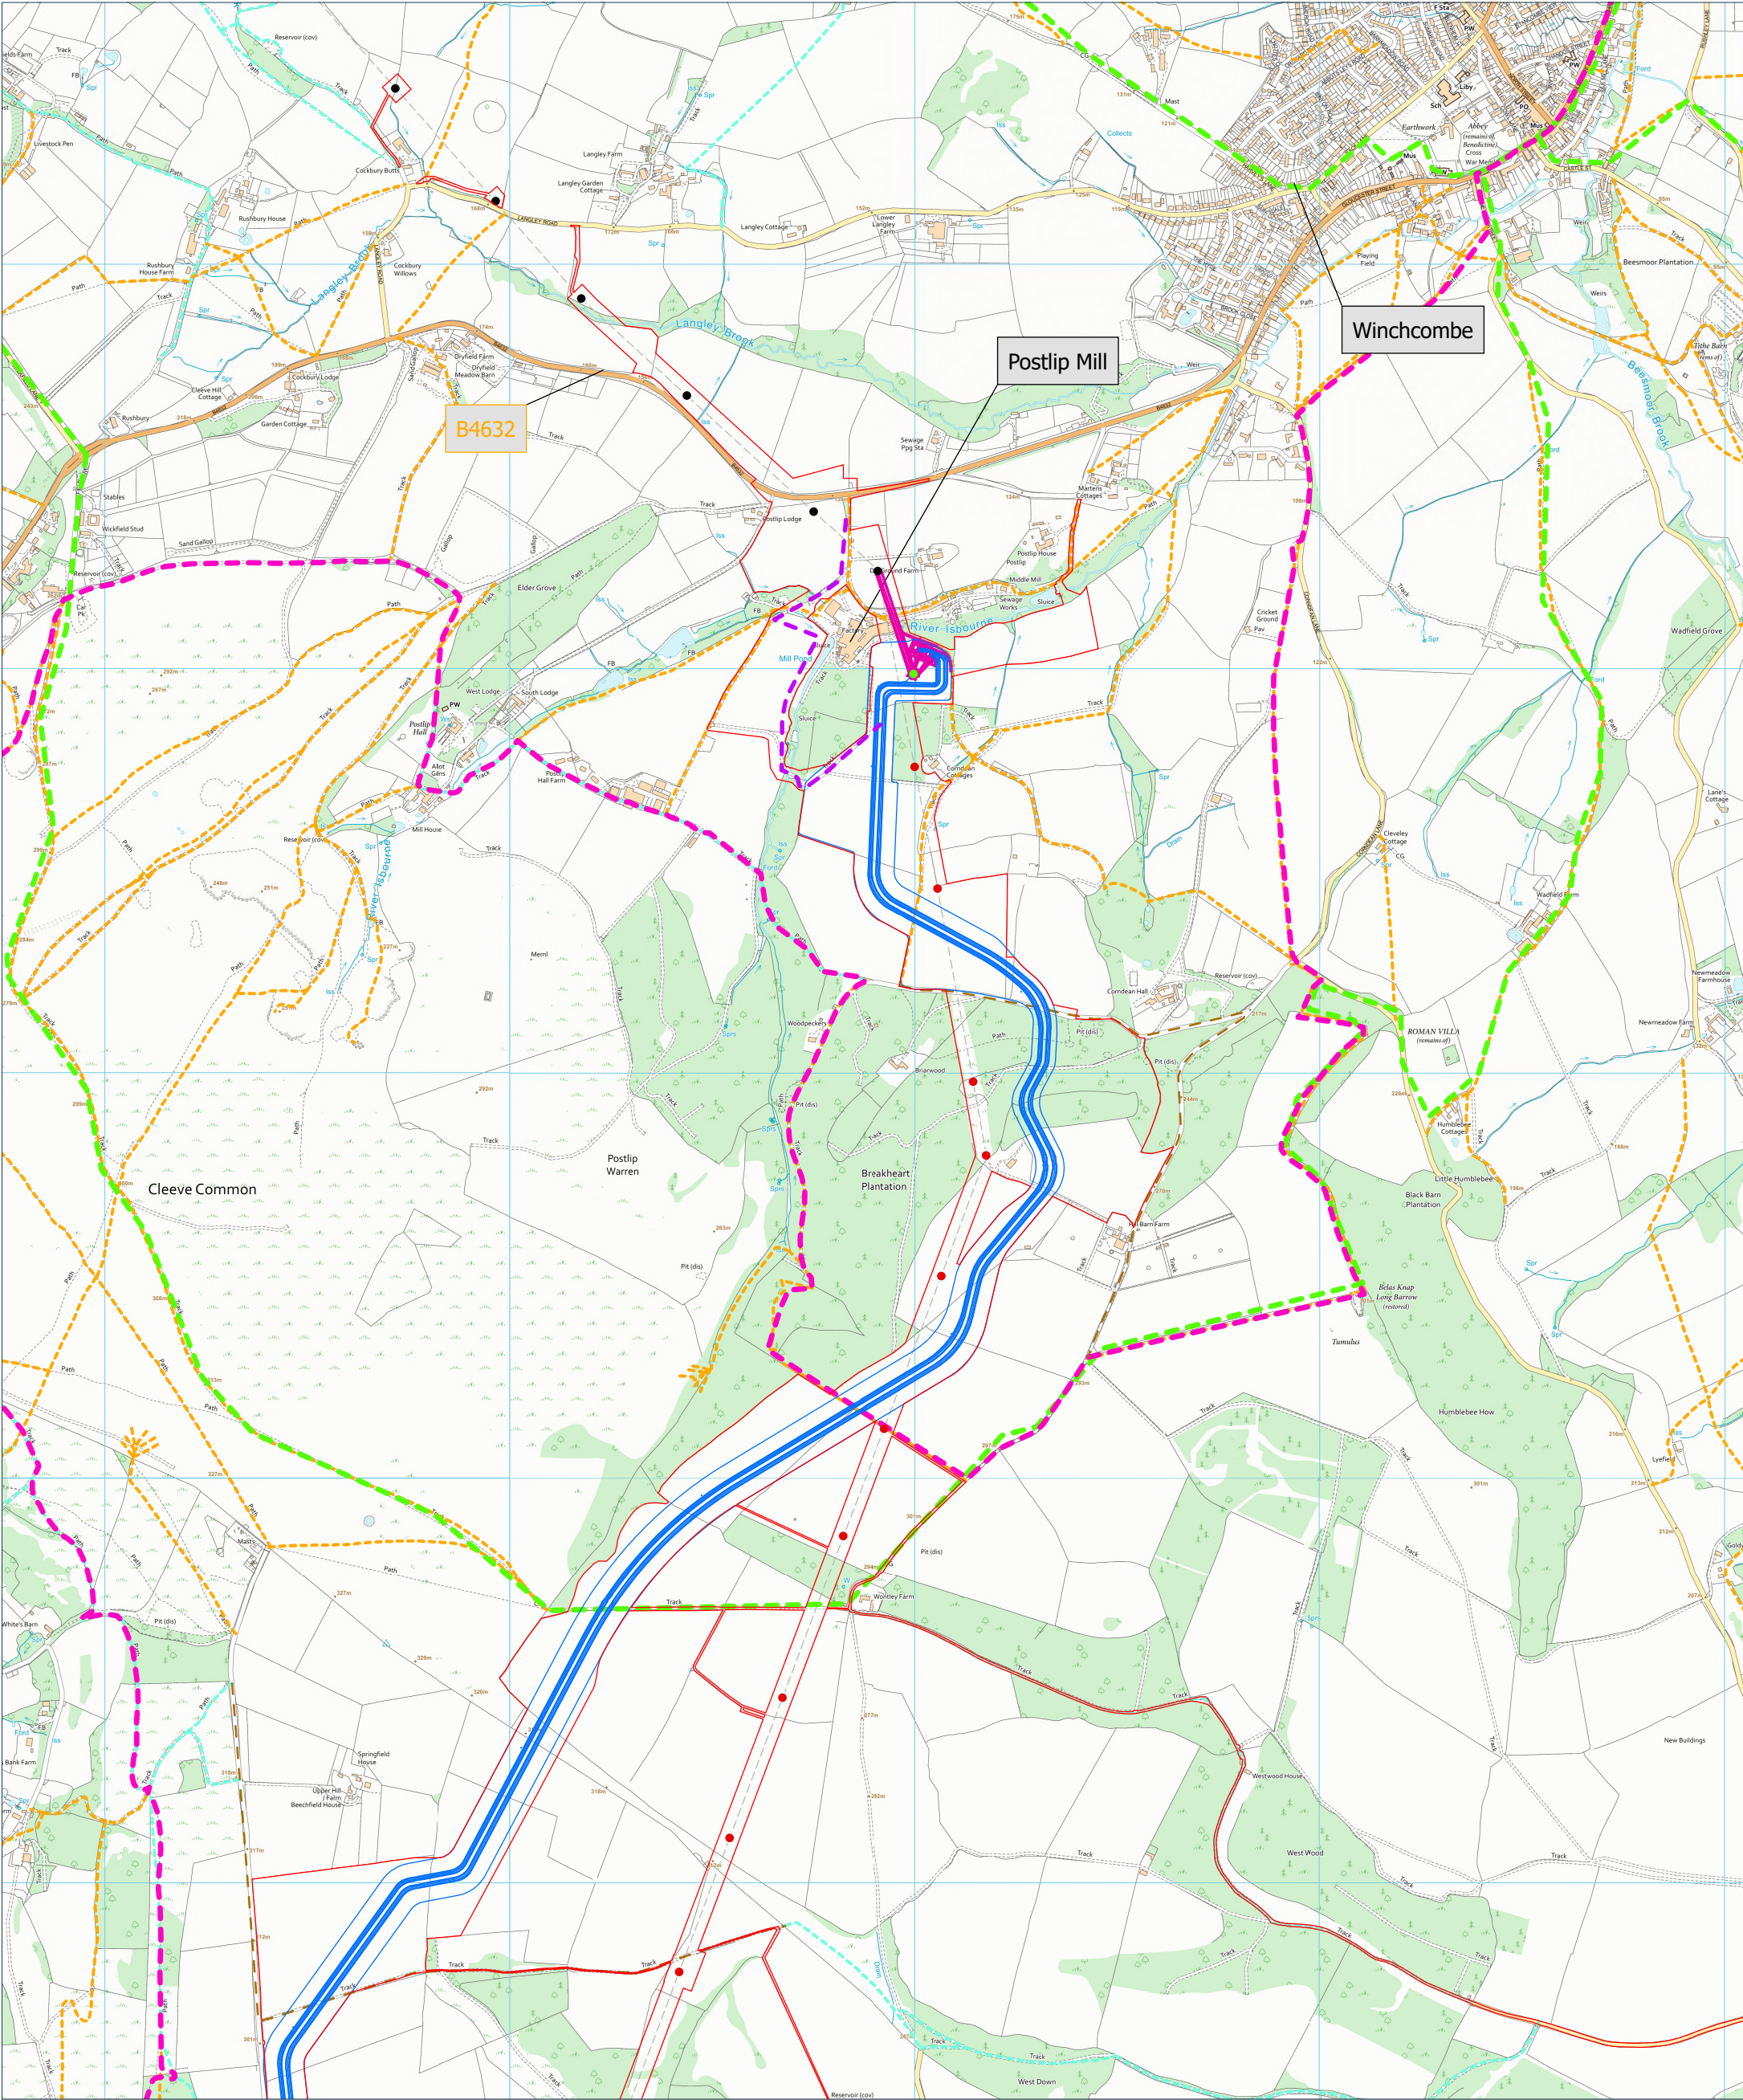

Site Plan:

015030045060075090010501200135015001650180019502100225024002550270028503000

Metres

Interest:
N/A

Location:
Briarwood House, Winchcombe,
Cheltenham, Gloucestershire, GL54 5AN

Coords: 400897, 226056

Scheme Name:
Cotswolds VIP

Drawing Name:
Information Plan

Drawing No: 21006866_PLN_INFO_27.1_A

Rev	Date	Description
-	02.10.2023	First Issue
A	27.03.2025	Redline Boundary

Drawn: AM

Approved: DR

Sheet No: 1 of 2

Sheet Size: A3

Key:

DM_20250327_RLB

Pylon to be removed

Pylon to be retained

New Pylon

Cotswold Way

Public rights of way - Restricted Byway

Public rights of way - Footpaths

Public rights of way - Bridleways

Winchcombe Way

Southern Sealing End Compound

Northern Sealing End Compound

Cable Route

Preferred temporary construction compound

Preferred temporary access

Notes:

Coordinate System: British National Grid
Projection: Transverse Mercator
Datum: OSGB 1936


DM

DALCOUR
MACLAREN

nationalgrid

Plan produced on behalf of National Grid Electricity Distribution.
BASED UPON THE ORDNANCE SURVEY MAP WITH THE SANCTION
OF THE CONTROLLER OF HM STATIONERY OFFICE.
CROWN COPYRIGHT RESERVED. © OS LICENCE No. 100024241

Document Path: C:\Users\Sarah.Garvey\Documents\Projects\21006866 - Geomatics\01 DM Plans\20230327_21006866_PLN_INFO_10.aprx

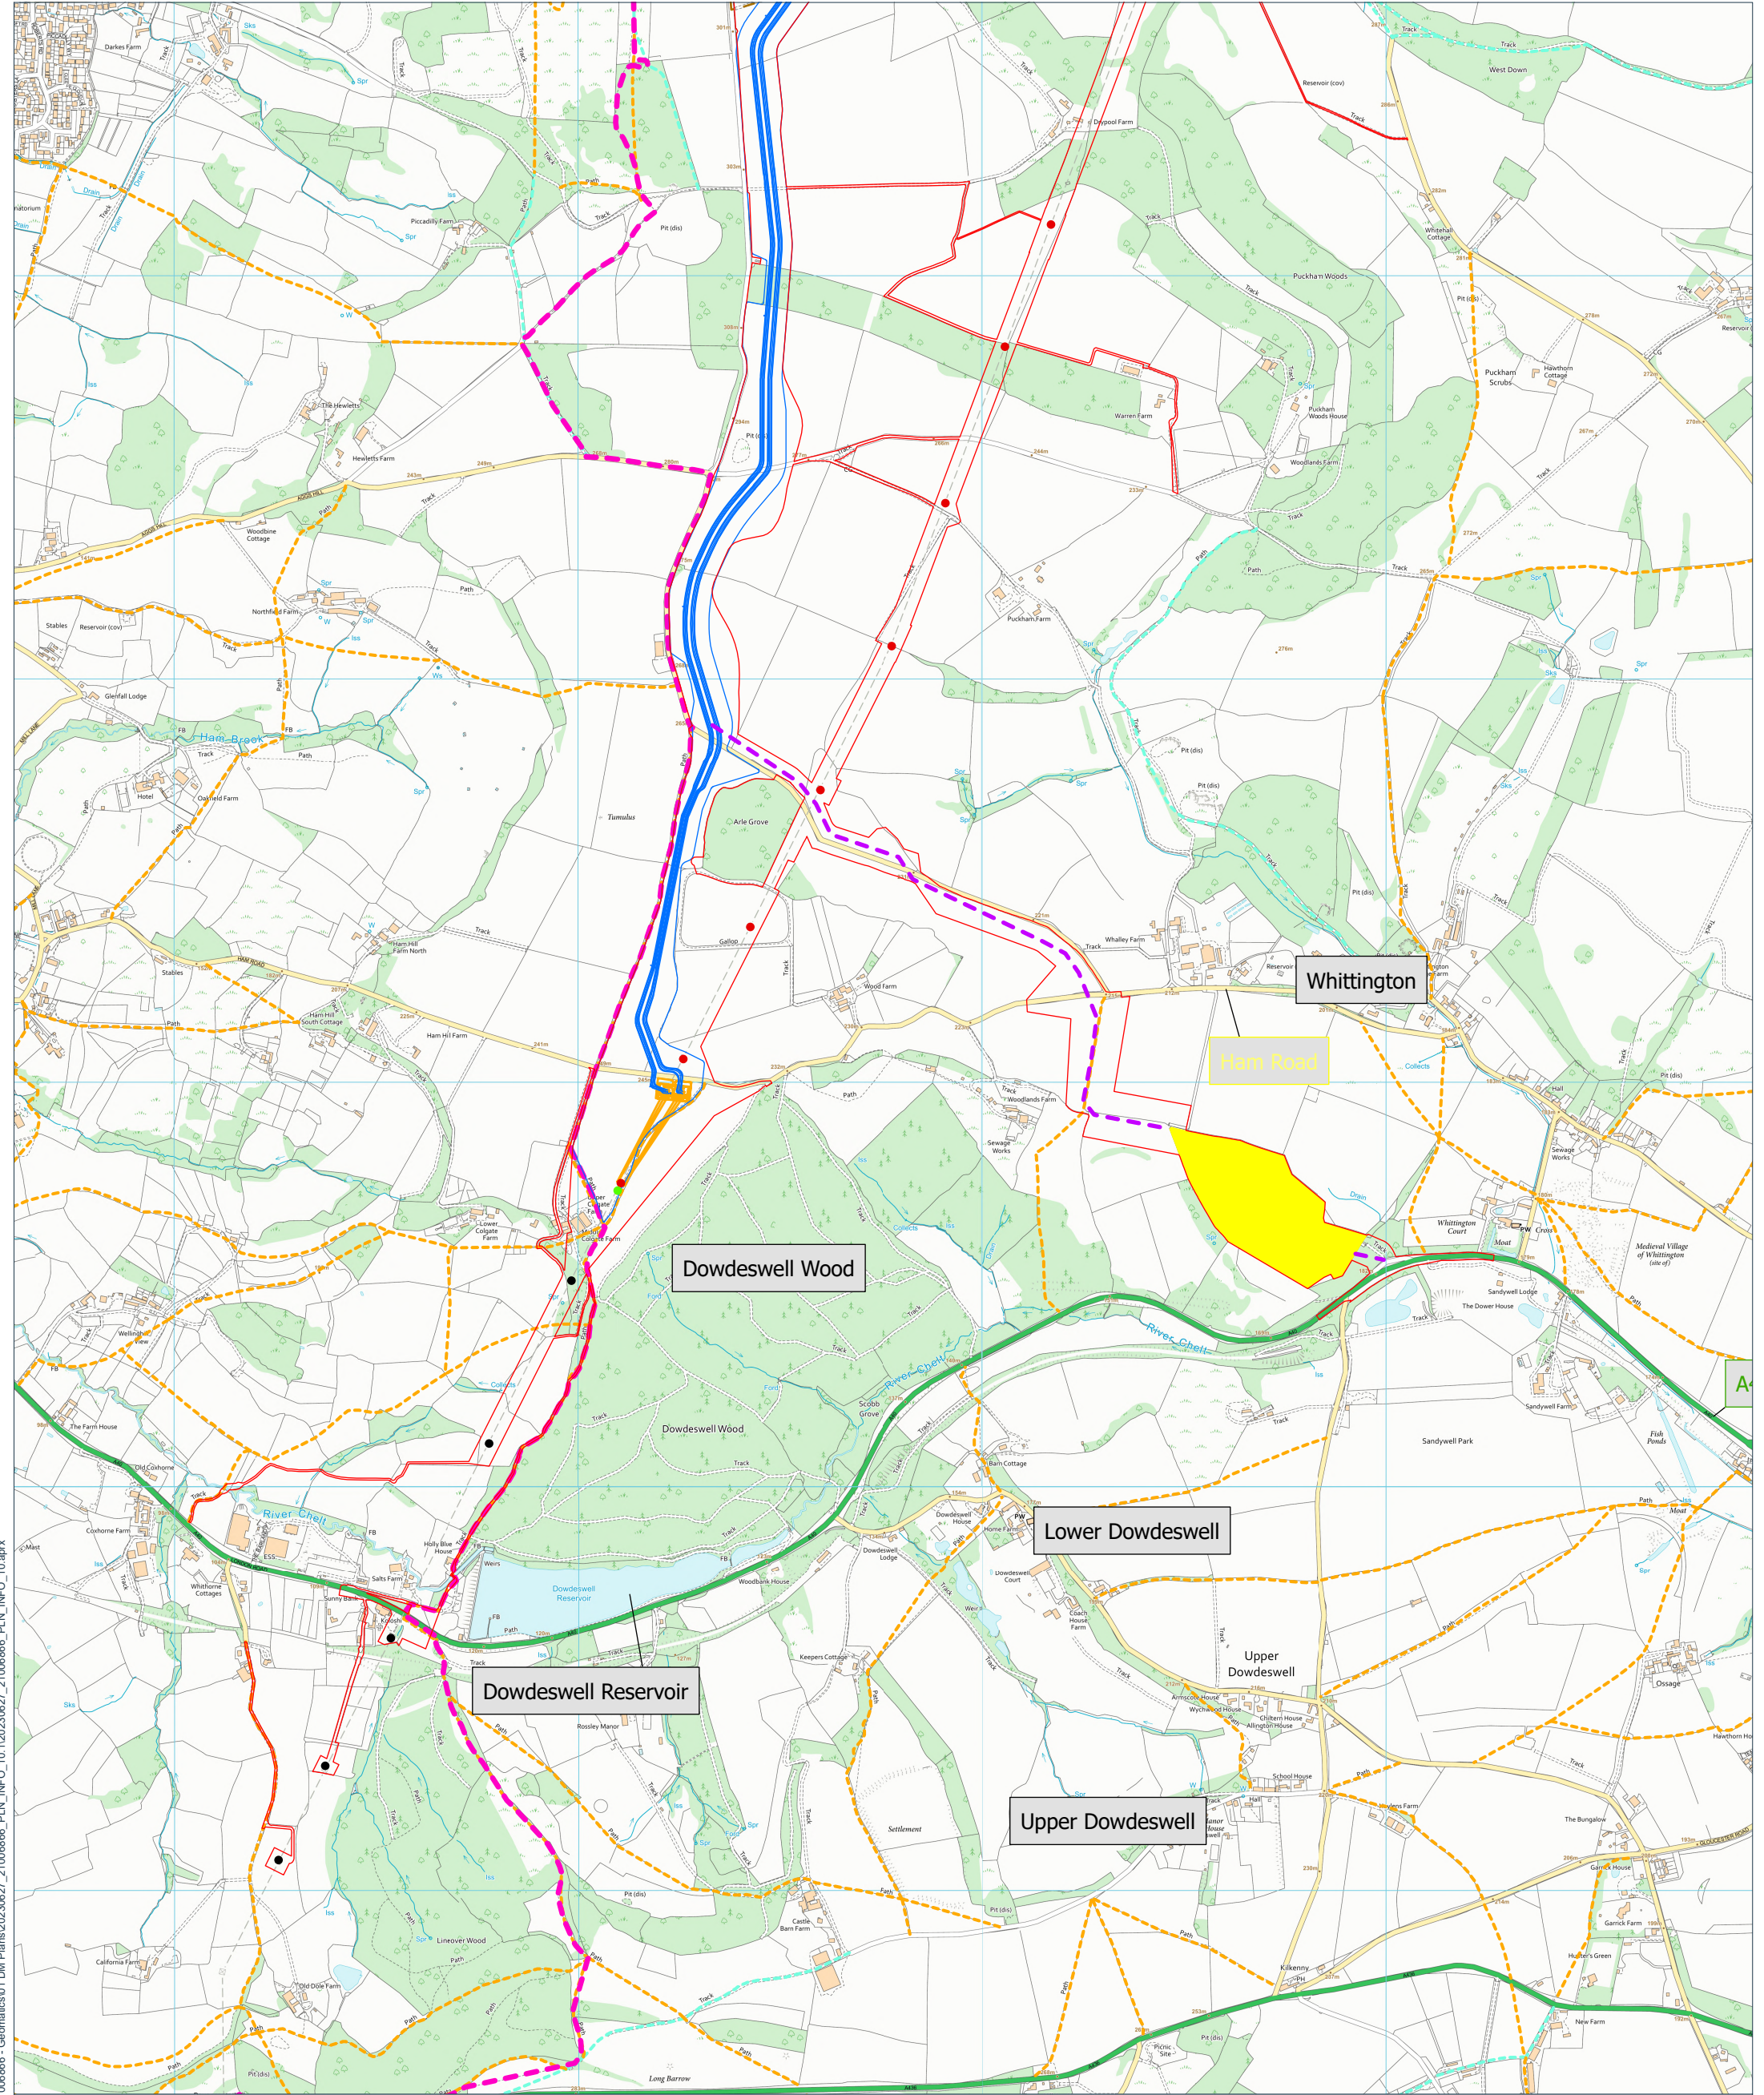

Site Plan:

Interest:
N/A

Location:
Sevenhampton, Cotswold District,
Gloucestershire, GL54 4EX

Coords: 399755, 221086

Scheme Name:
Cotswolds VIP

Drawing Name:
Information Plan

Drawing No: 21006866_PLN_INFO_27.2_A

Rev	Date	Description
-	02.10.2023	First Issue
A	27.03.2025	Redline Boundary

Drawn:	AM
Approved:	DR
Sheet No:	2 of 2
Sheet Size:	A3

Key:

DM_20250327_RLB

Pylon to be removed

Pylon to be retained

New Pylon

Cotswold Way

Public rights of way - Restricted Byway

Public rights of way - Footpaths

Public rights of way - Bridleways

Winchcombe Way

Southern Sealing End Compound

Northern Sealing End Compound

Cable Route

Preferred temporary construction compound

Preferred temporary access

Notes:

Coordinate System: British National Grid
Projection: Transverse Mercator
Datum: OSGB 1936

DM

DALCOUR
MACLAREN

nationalgrid

Plan produced on behalf of National Grid Electricity Distribution.
BASED UPON THE ORDNANCE SURVEY MAP WITH THE SANCTION
OF THE CONTROLLER OF HM STATIONERY OFFICE.
CROWN COPYRIGHT RESERVED. © OS LICENCE No. 100024241

Document Path: C:\Users\Sarah.Garvey\Dalco\Dalco\Plans\21006866_PLN_INFO_10_120230627_21006866_PLN_INFO_10.aprx



Site Plan:

015030045060075090010501200135015001650180019502100225024002550270028503000

Metres

Scale: 1: 15000

Interest: N/A	Rev	Date	Description	
	-	02.10.2023	First Issue	
	A	27.03.2025	Redline Boundary	
Location: Briarwood House, Winchcombe, Cheltenham, Gloucestershire, GL54 5AN				
Coords: 400897, 226056				
Scheme Name: Cotswolds VIP				
Drawing Name: Information Plan	Drawn:	AM		
	Approved:	DR		
	Sheet No:	1 of 2		
	Sheet Size:	A3		
Drawing No: 21006866_PLN_INFO_26.1_A				

Redline Boundary

Pylon to be removed

Pylon to be retained

New Pylon

Scheduled ancient monuments

Ancient woodland

Cleeve Common

SSSI

Southern Sealing End Compound

Northern Sealing End Compound

Cable Route

Preferred temporary construction compound

Preferred temporary access

Notes:


Coordinate System: British National Grid
Projection: Transverse Mercator
Datum: OSGB 1936

DM

DALCOUR
MACLAREN

nationalgrid

Plan produced on behalf of National Grid Electricity Distribution.
BASED UPON THE ORDNANCE SURVEY MAP WITH THE SANCTION
OF THE CONTROLLER OF HM STATIONARY OFFICE.
CROWN COPYRIGHT RESERVED. © OS LICENCE No. 100024241

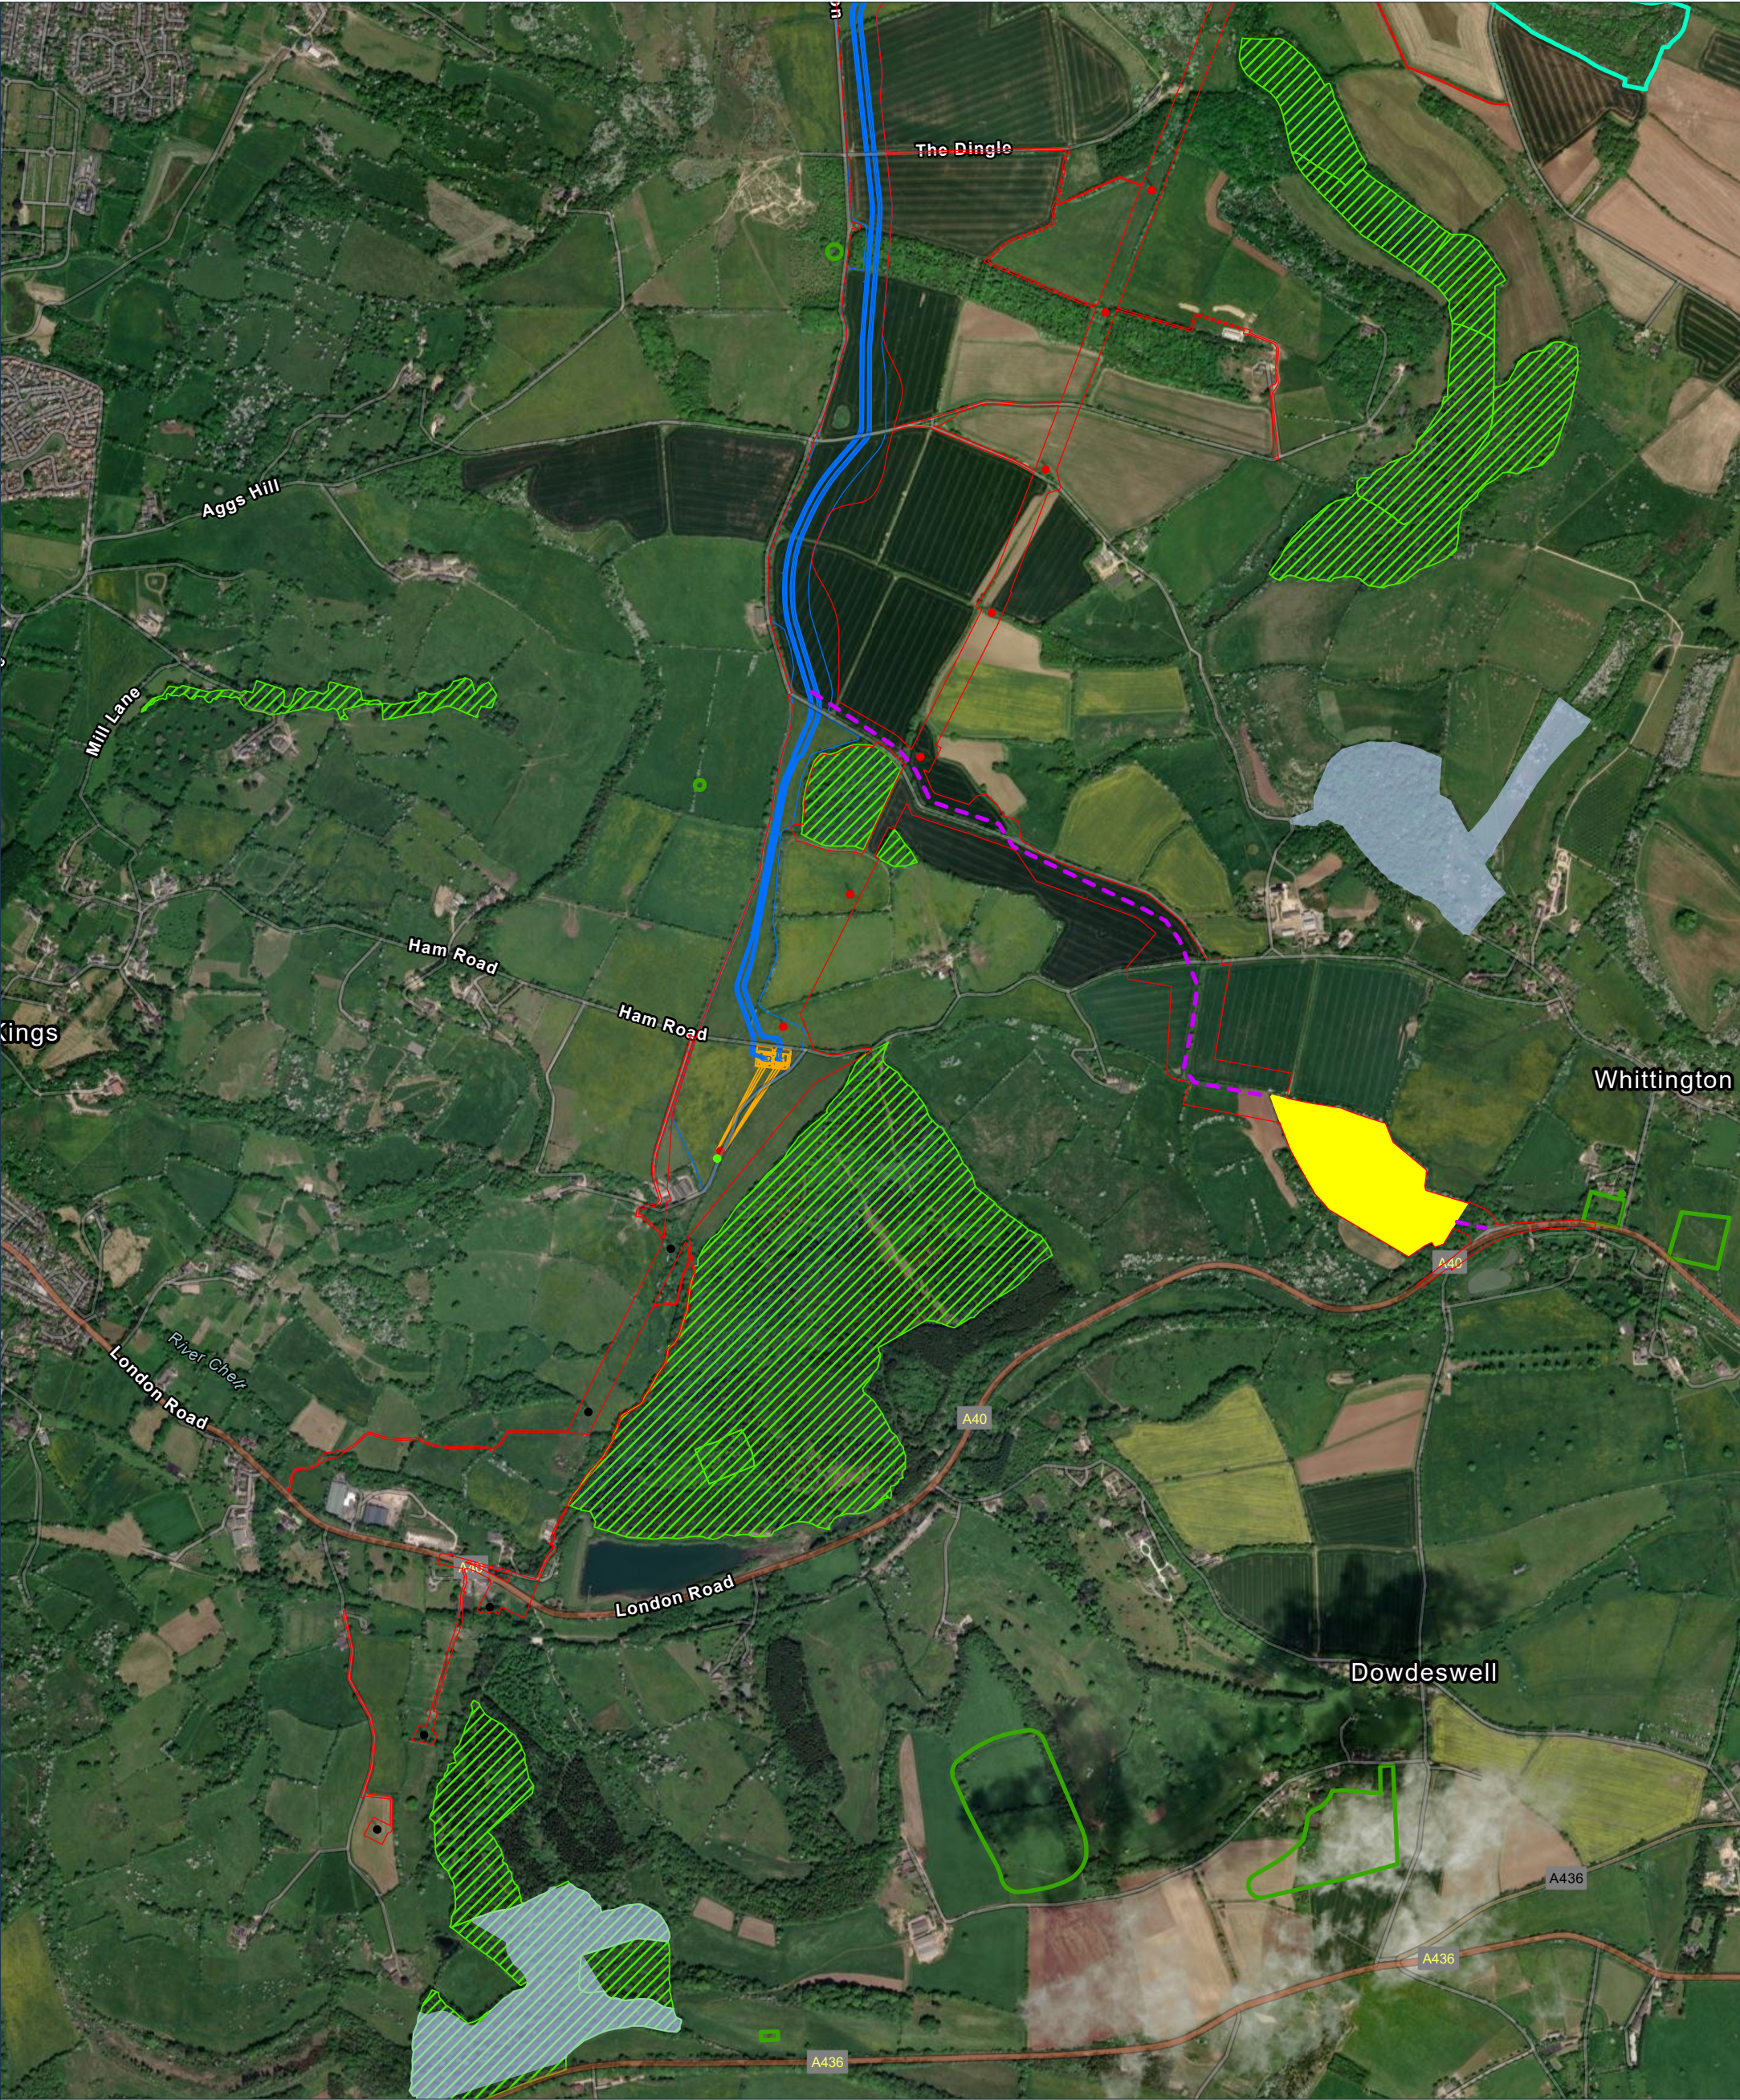

Site Plan:

015030045060075090010501200135015001650180019502100225024002550270028503000

Metres

Scale: 1: 15000

Interest: N/A	Rev	Date	Description	Key: Redline Boundary Pylon to be removed
------------------	-----	------	-------------	--

Coords: 399479, 221000

Scheme Name:
Cotswolds VIP

Drawn: AM

Approved: DR

Sheet No: 2 of 2

Sheet Size: A3

Coordinate System: British National Grid
Projection: Transverse Mercator
Datum: OSGB 1936